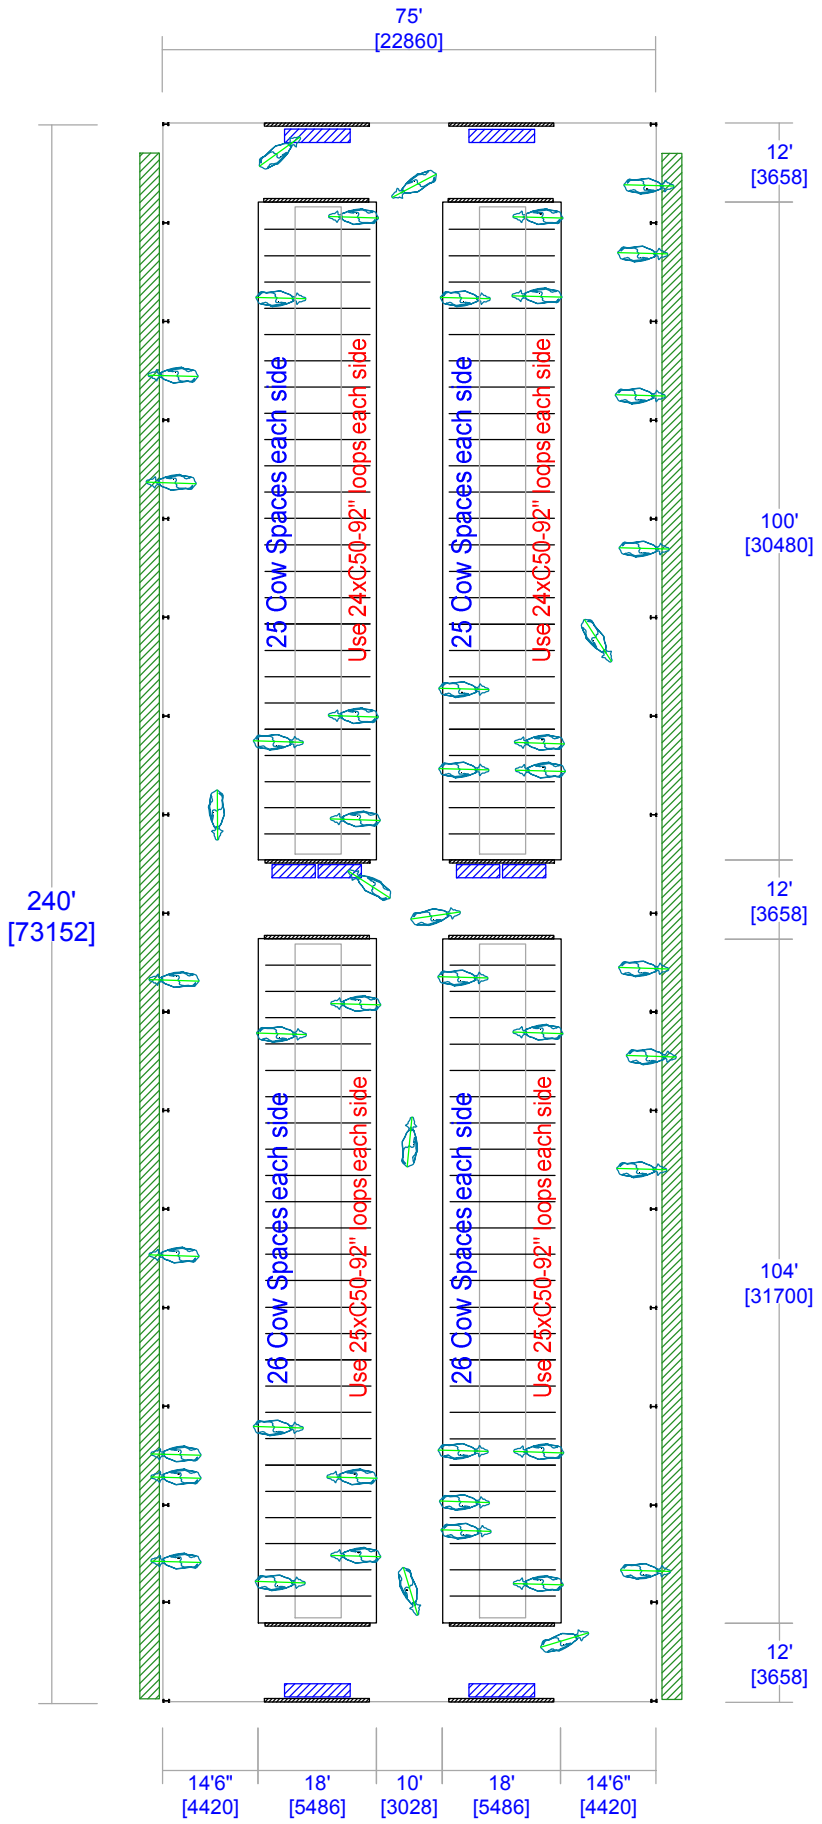

REVISION: 4	204 Cow Spaces at 4ft [1219] centers Use 196xC50-92" loops	CUSTOMER:	DATE: 15th July 2010	SCALE: A4 = 1:350 [1cm = 3.5m]
			WILSON AGRICULTURE *Dairy Housing Specialists* www.wilsonagri.co.uk	DRAWN BY: Ivor Davey ivor@wilsonagri.co.uk 07977 558310