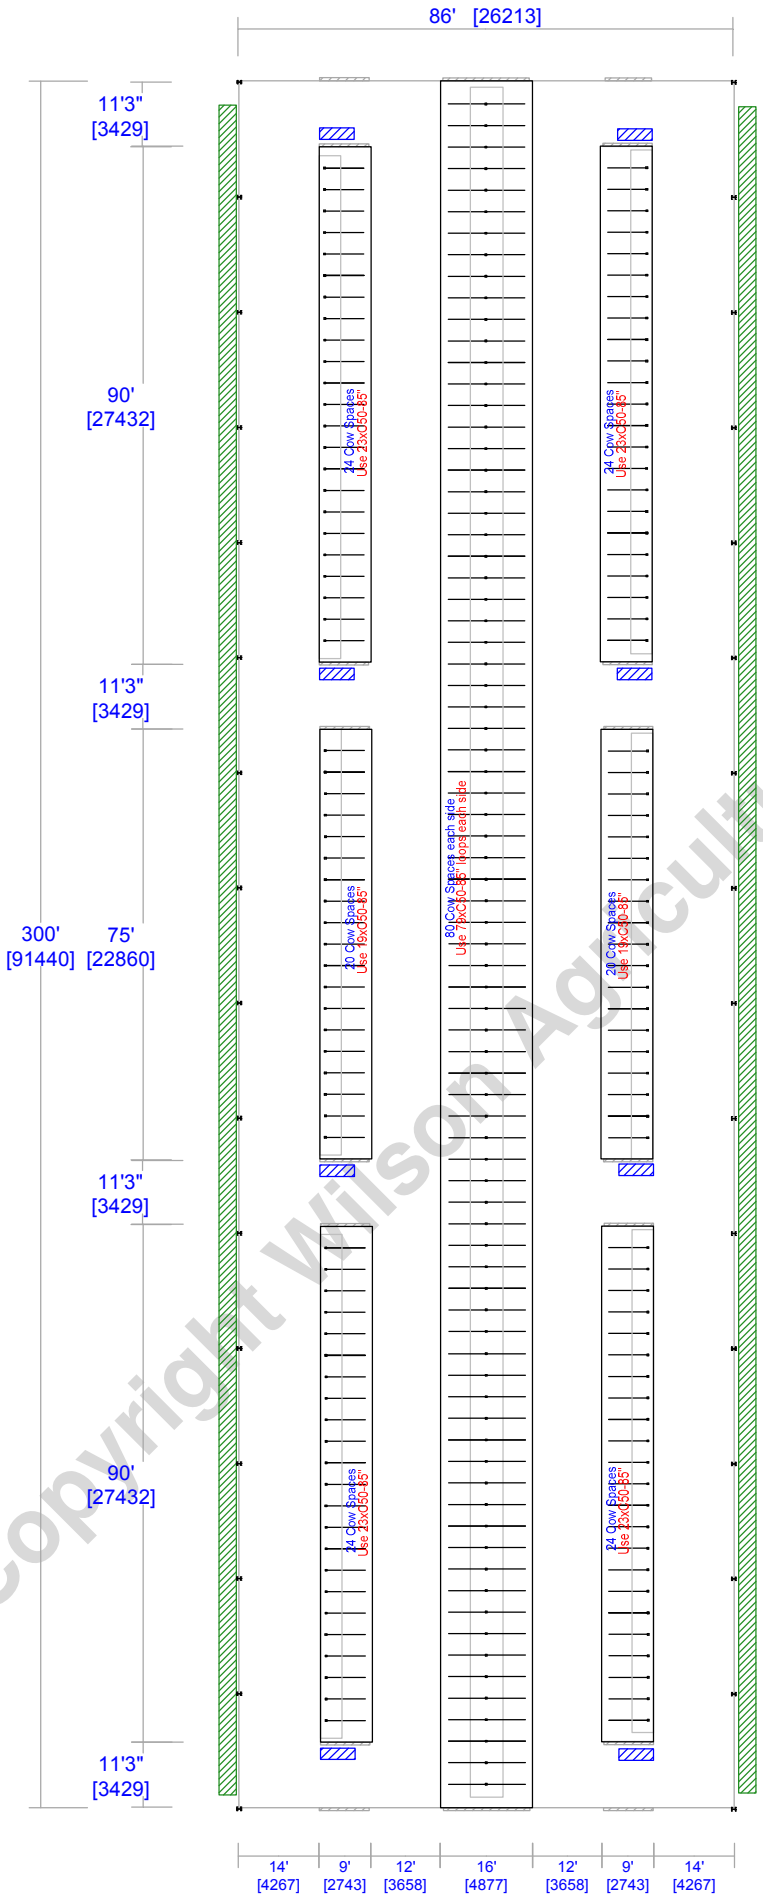

Copyright Wilson Agriculture 2009

296 Cow Spaces
at 3'9" [1150] centers

Use 288xC50-85" loops

TITLE: Perimeter Feed - '4' row

REVISION:

CUSTOMER:

SAMPLE LAYOUT

DATE:

SCALE: A4 = 1:400 [1cm = 4m]

DRAWN BY:

Ivor Davey
ivor@wilsonagri.co.uk

WILSON AGRICULTURE
Dairy Housing Specialists
www.wilsonagri.co.uk